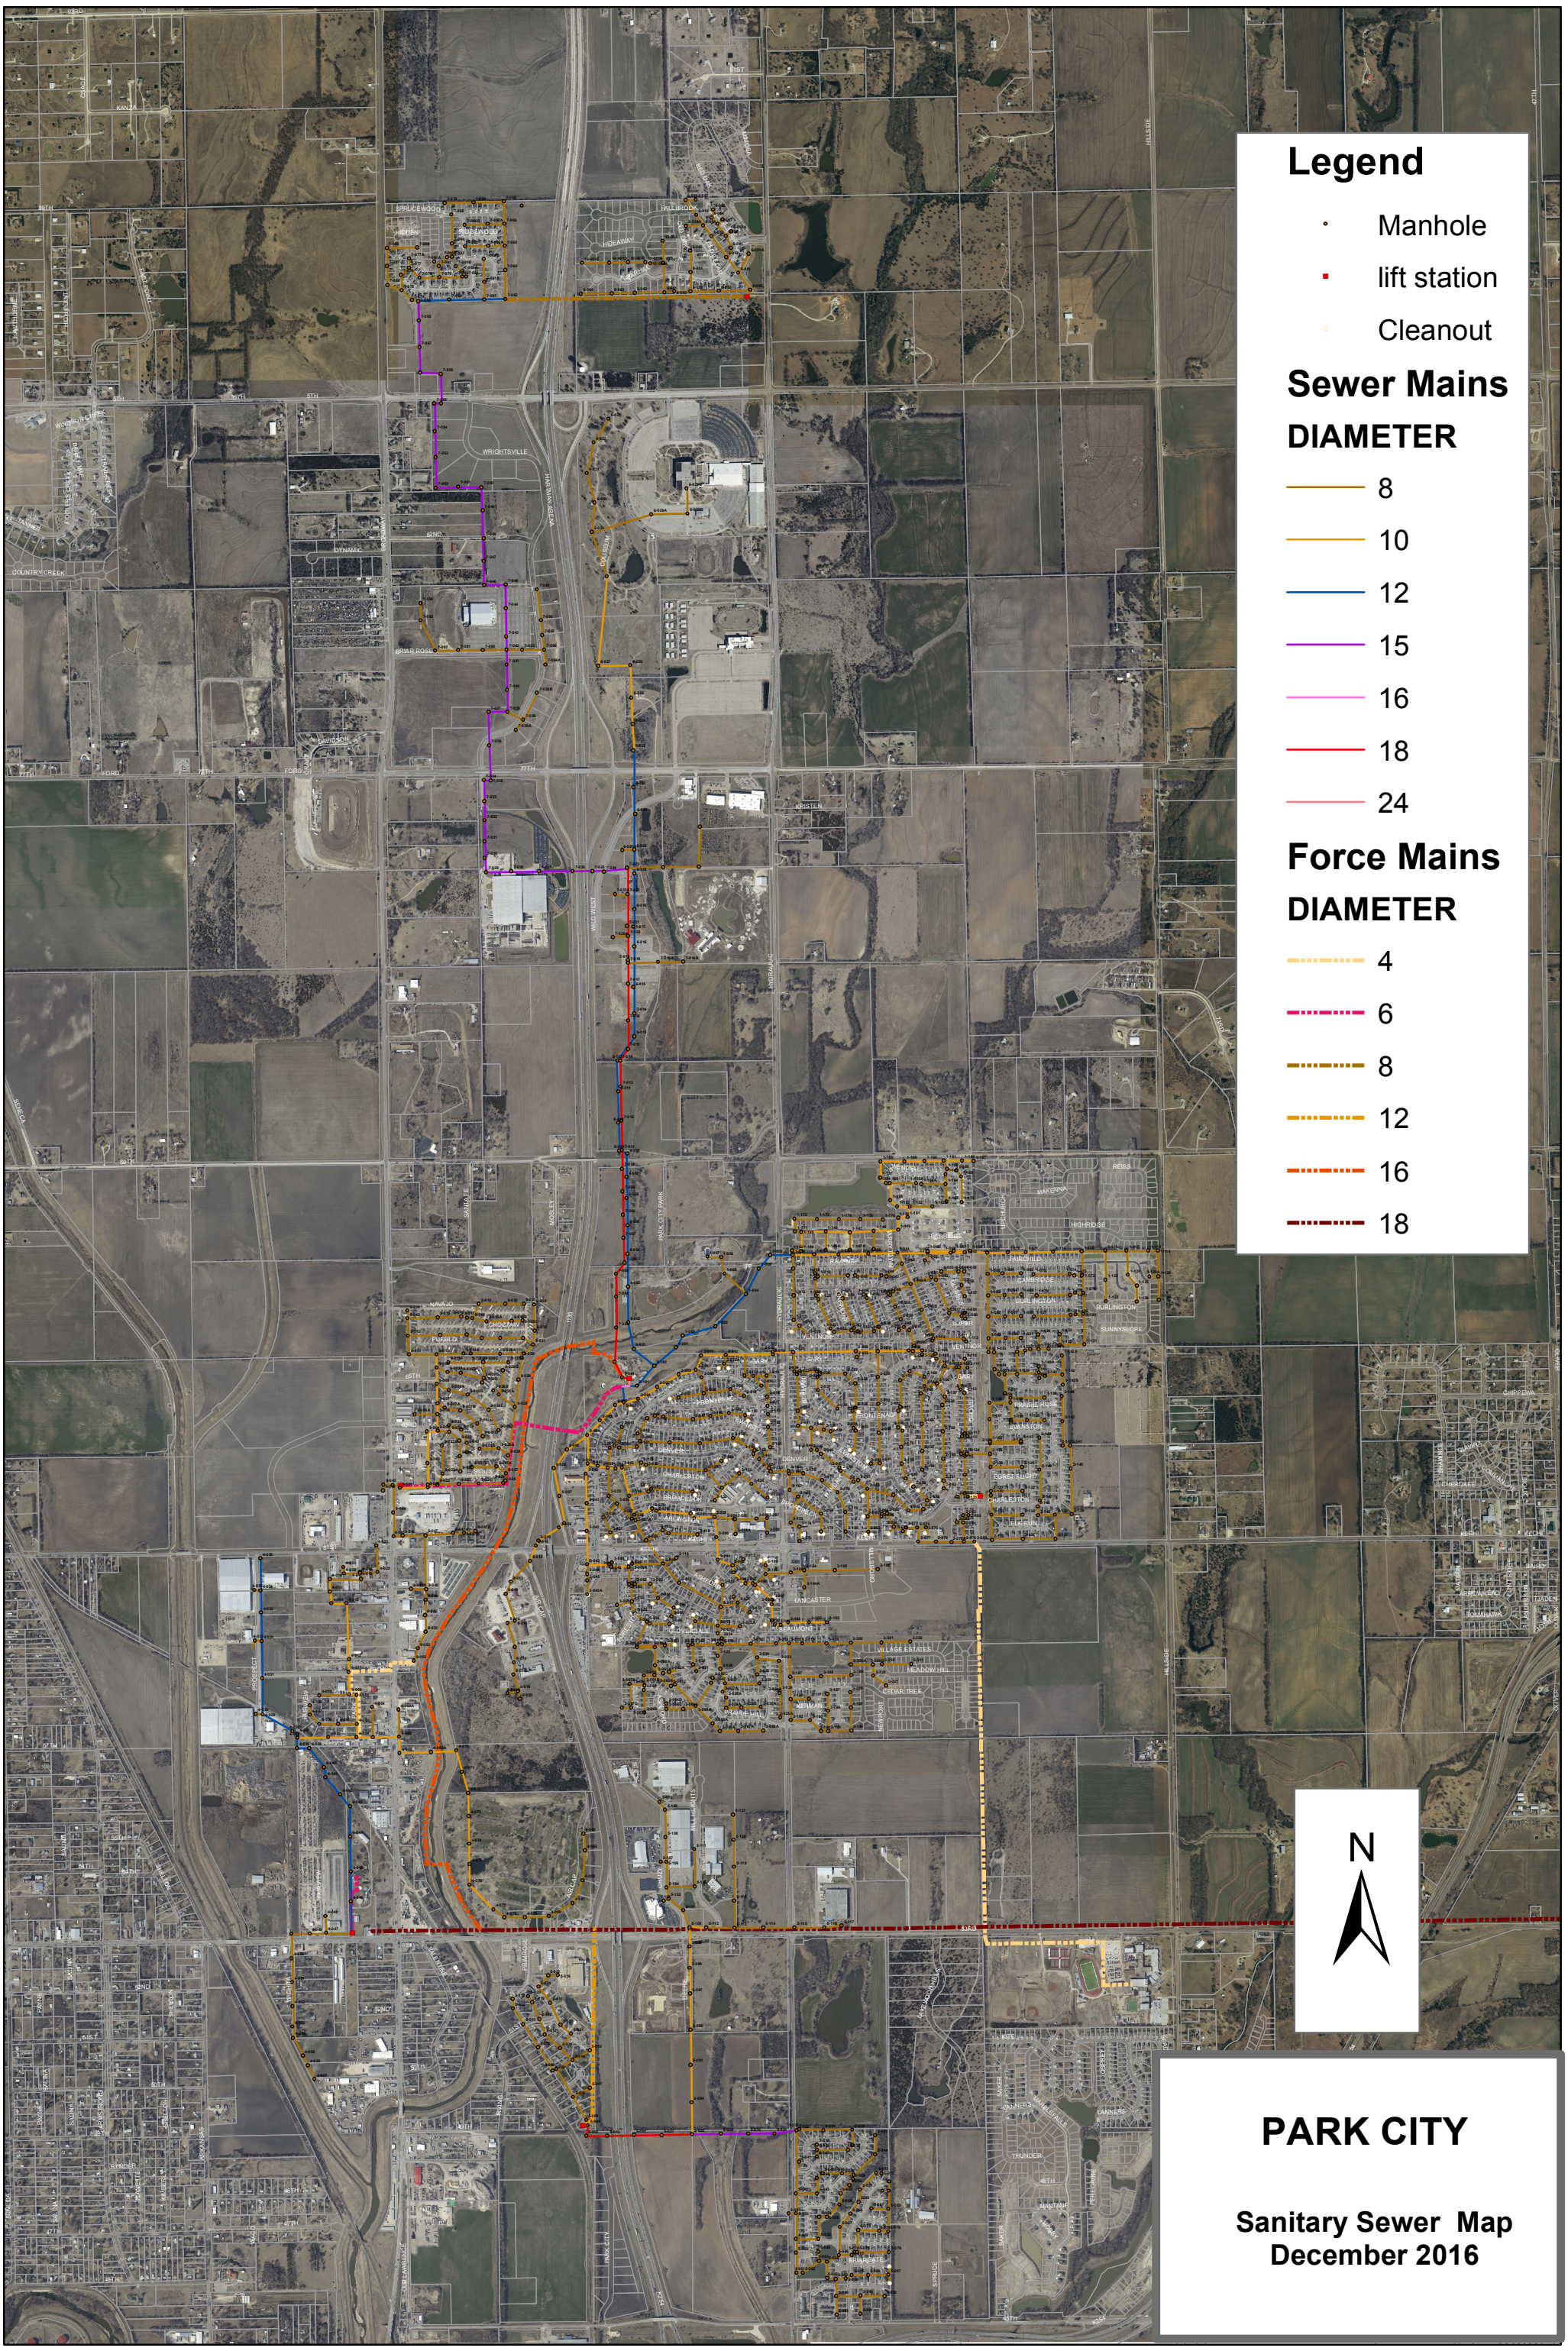
Legend
Manhole
lift station
Cleanout
Sewer Mains
DIAMETER
8
10
12
15
16
18
24
Force Mains
DIAMETER
4
6
8
12
16
18
N
PARK CITY
Sanitary Sewer Map
December 2016